DOOR SURROUND - GROUP 1A #902

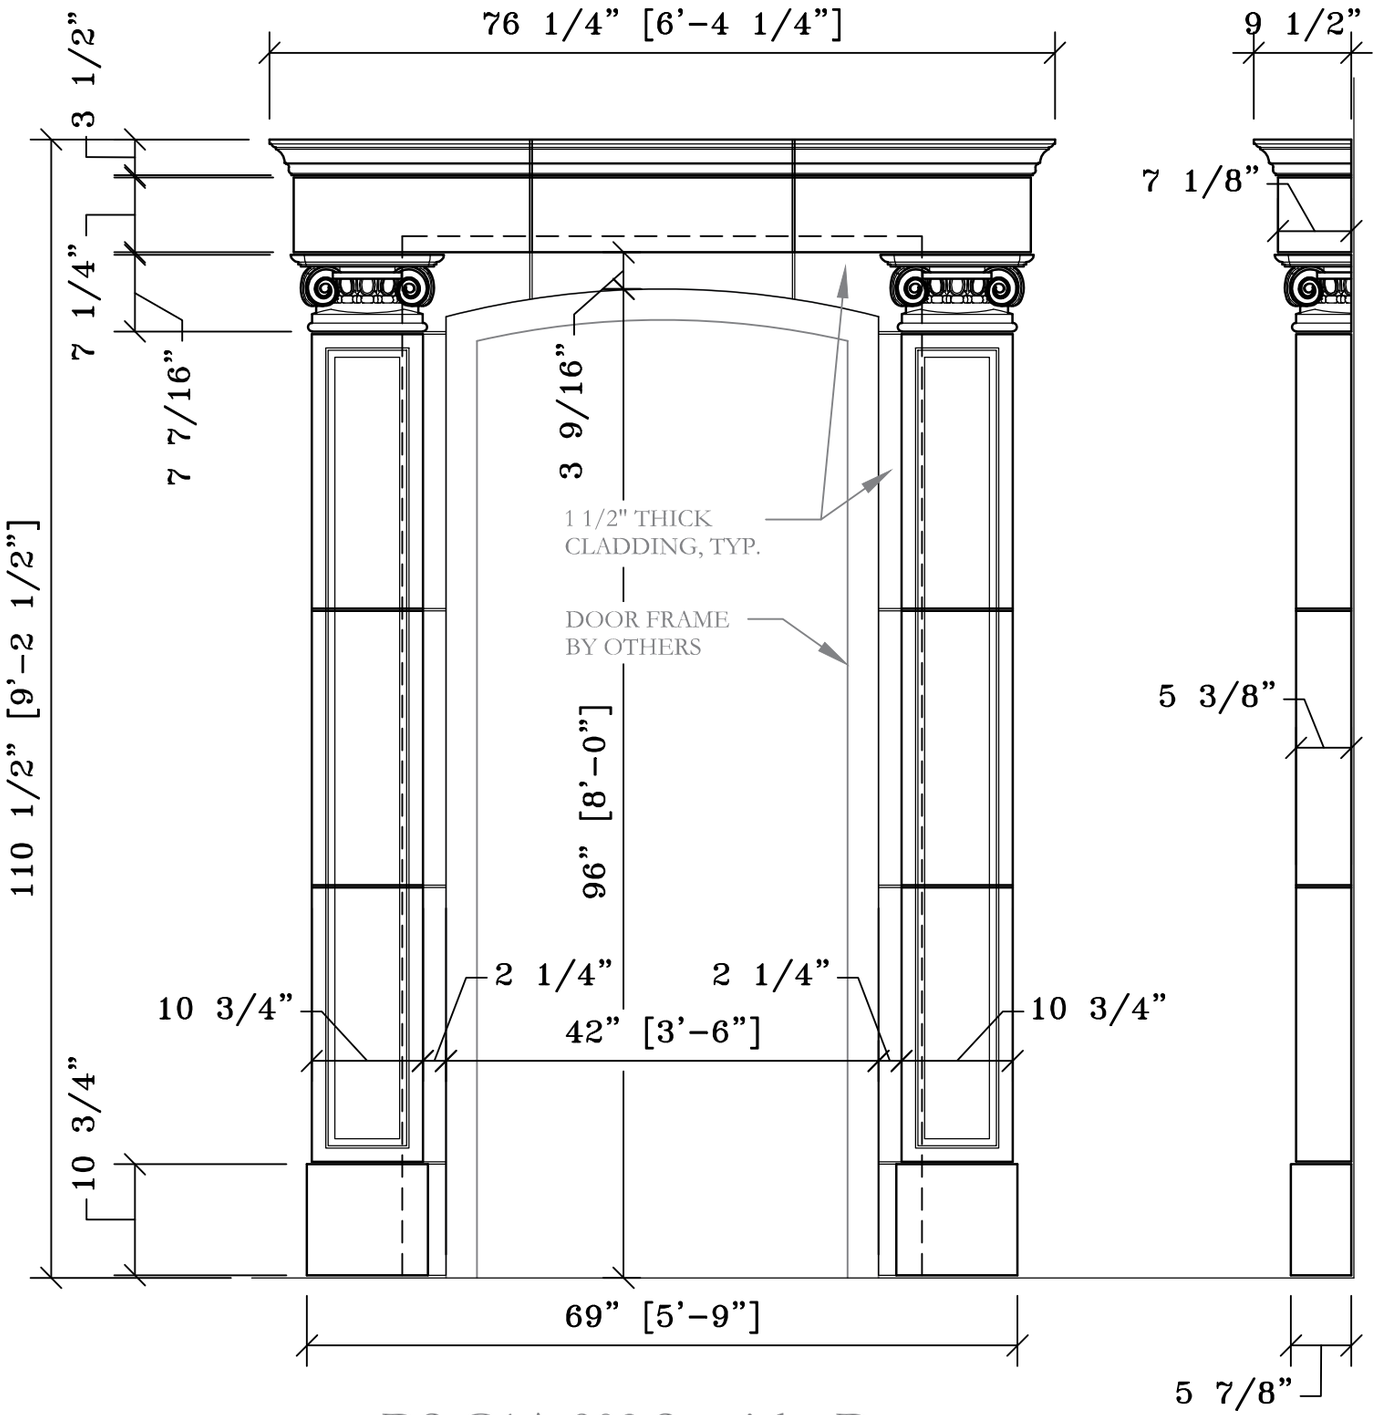

DS-G1A-902 Specialty Door

Side View

materials marketing

architectural stone and tile

www.mstoneandtile.com

DS-G1A-902
SPECIALTY
DOOR

Formerly Door #DS750 "Ionic"